TYPICAL SITE PLAN

(Revised October 3, 2016)

NOTES:

1. Maximum cross slope on any sidewalk to be 2% or 1" for a 4' Sidewalk.
2. If longitudinal slope of lot is 5% or less a landing area is not required.
3. All sidewalks in street right of way must meet ADA requirements.
4. Sidewalks shall not exceed 8.3% unless matching slope of the street.

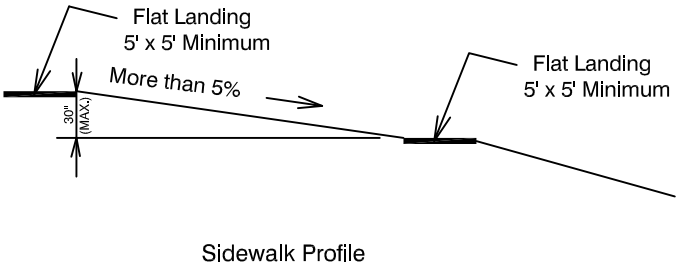

Sidewalk Profile

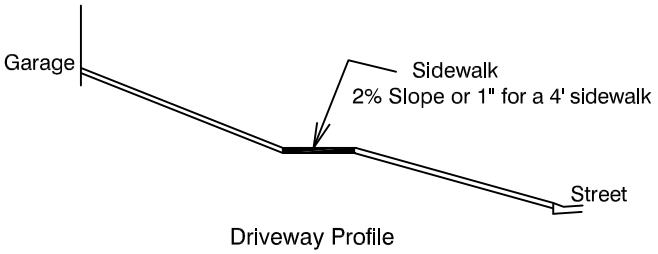

Driveway Profile

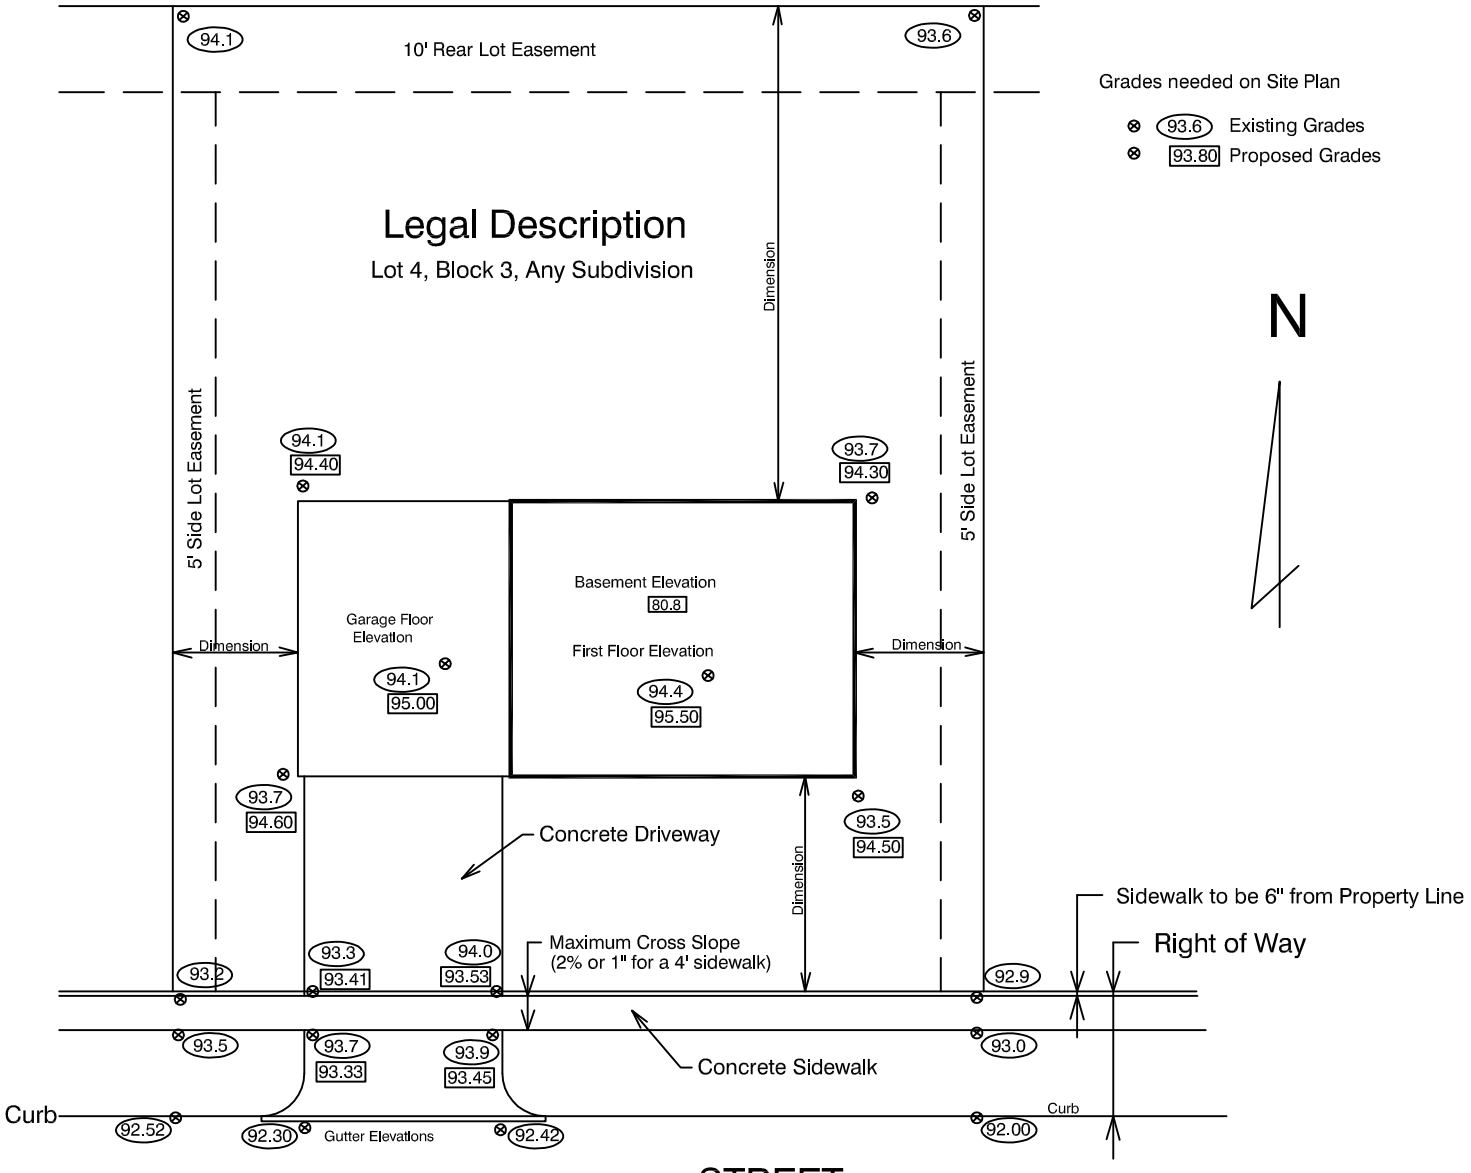

\LAR\typical-siteplan.dwg